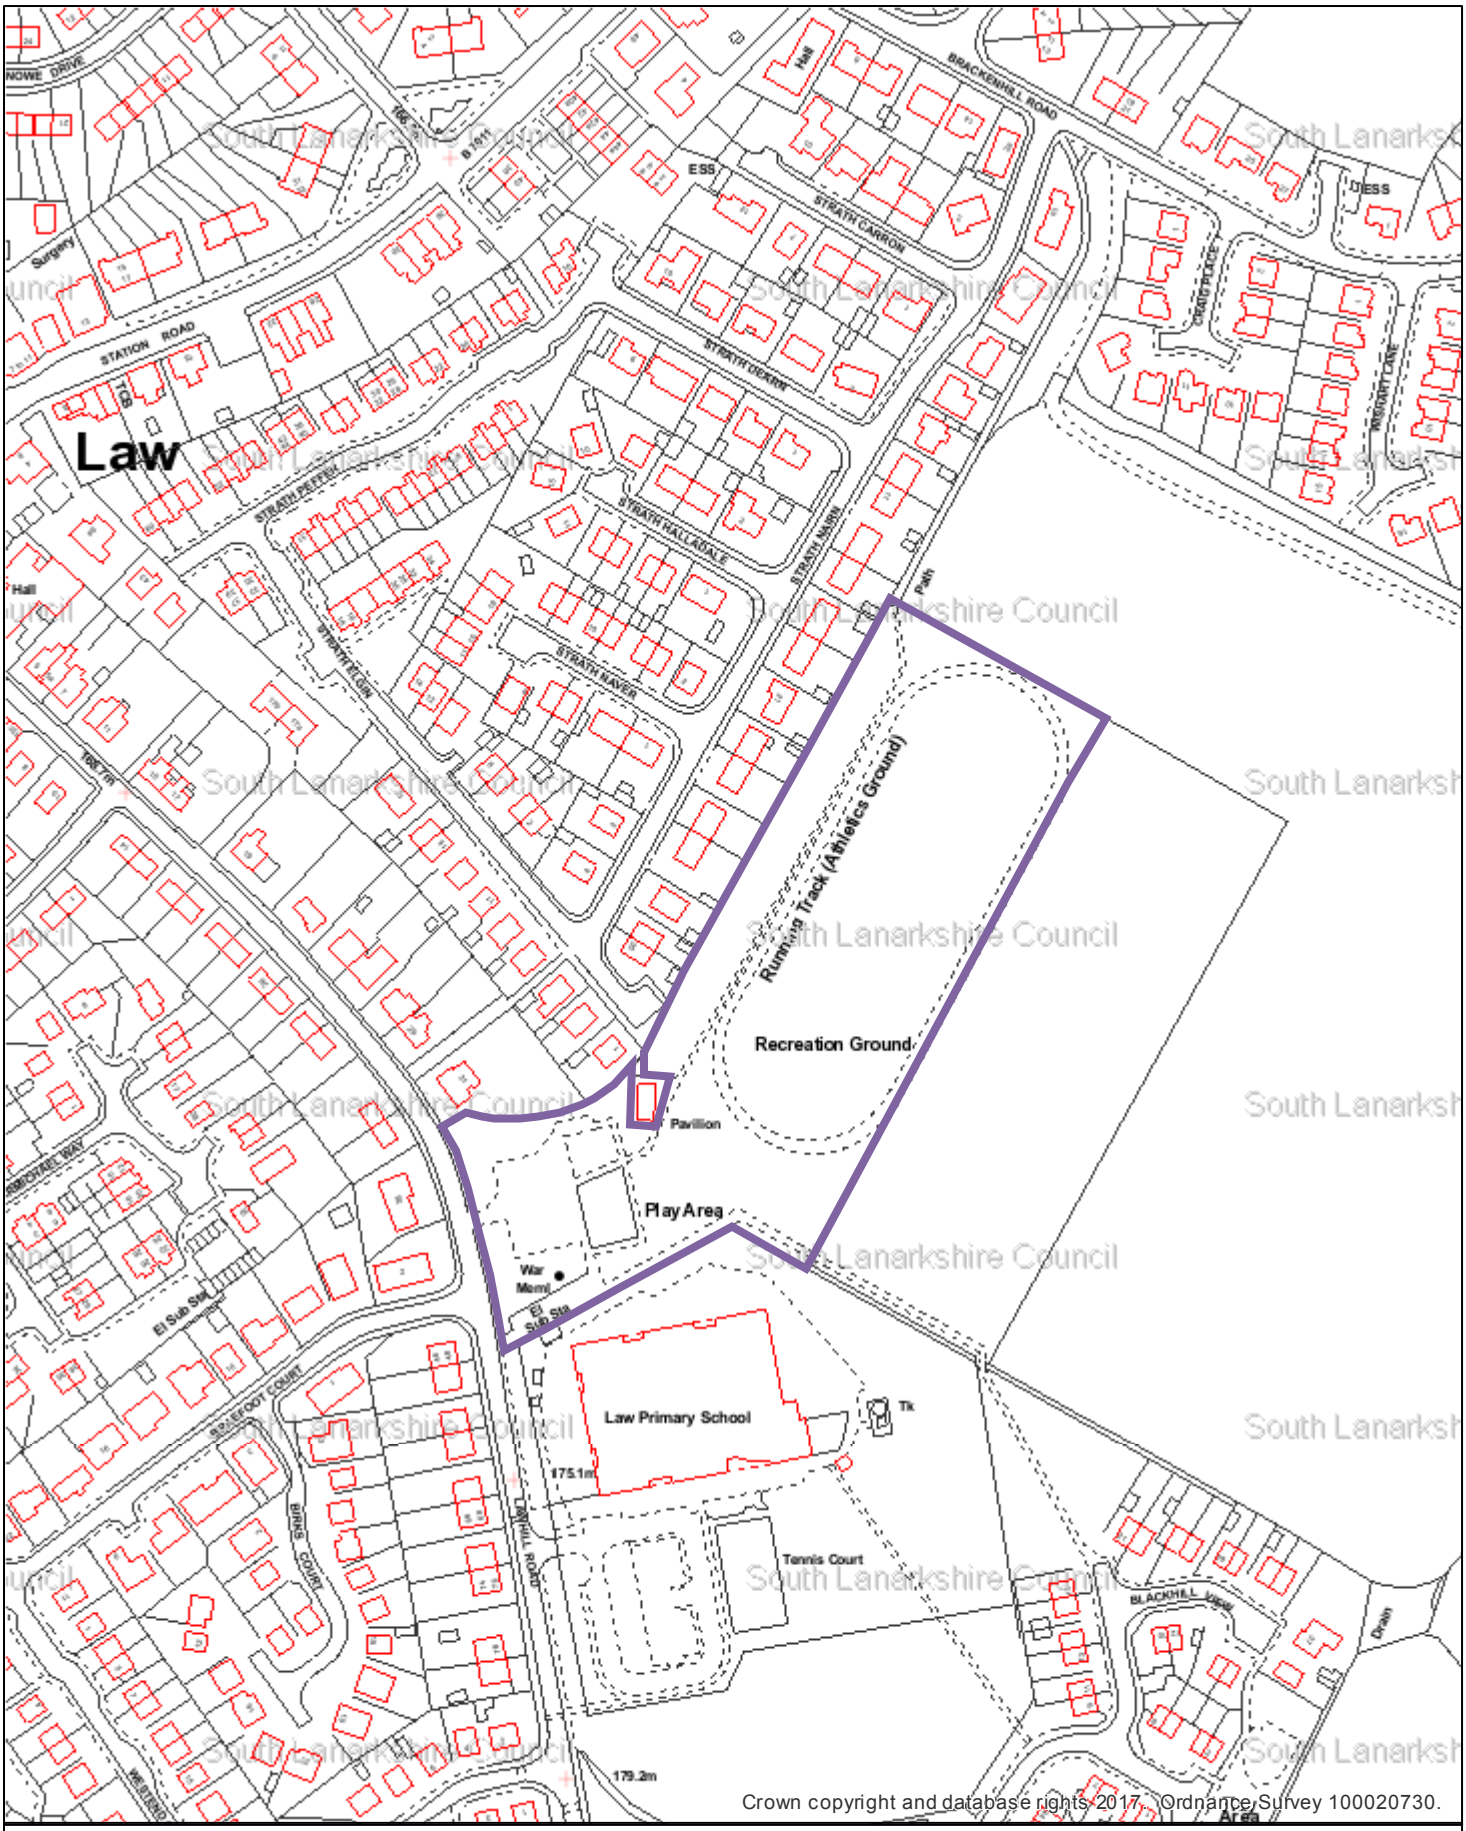

(c) Crown Copyright and database rights 2018. Ordnance Survey Licence number 100020730.

Title: Law Recreation Ground

Notes: Lawhill Road Law

South Lanarkshire Council

Scale 1:2,500

11/12/2018 13:58:42

Original Drawing Size: 210 x 297 (A4) (c)