Appendix 3

Site photographs and location plan

STOP

HM/10/0305

Kinrara, Strathaven Road, Stonehouse

Planning and Building Standards Services

Scale: 1: 2500

For information only

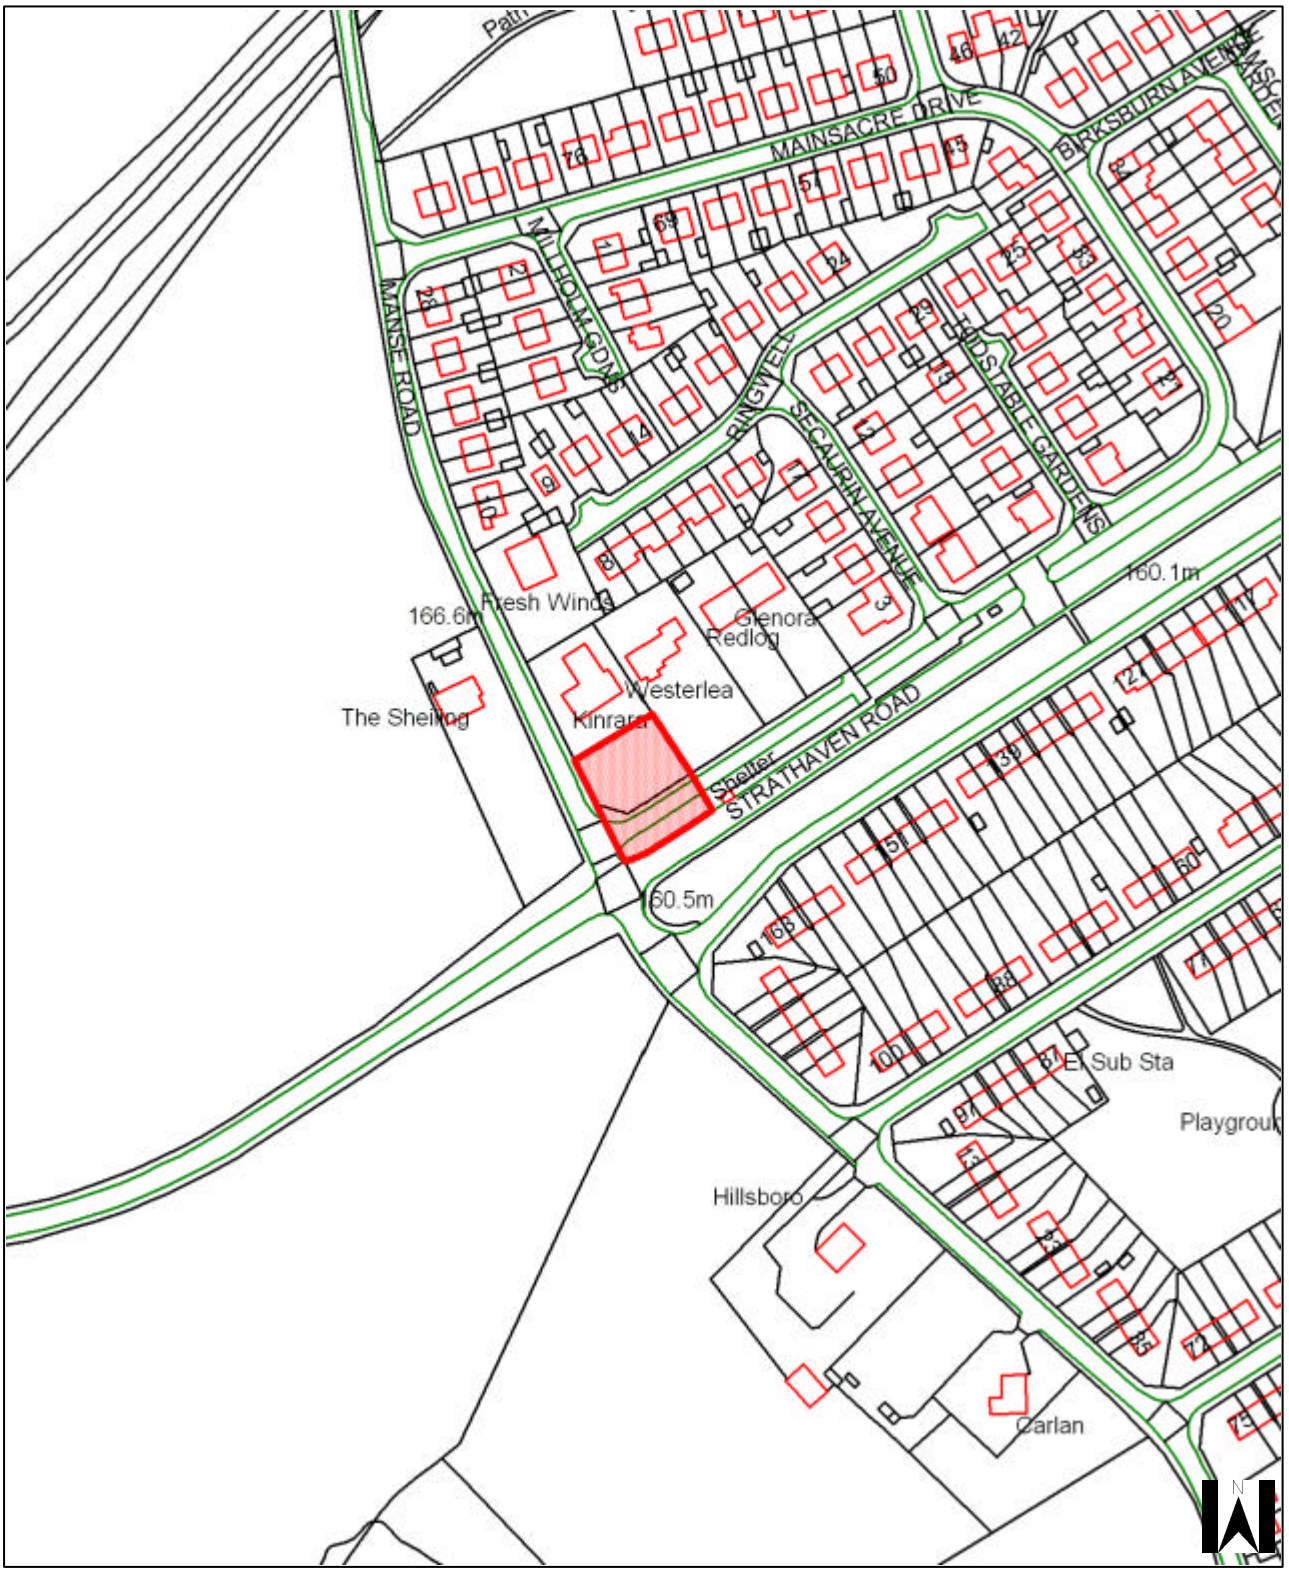

For information only

Reproduction by permission of Ordnance Survey on behalf of HMSO.
© Crown copyright and database right 2009. All rights reserved.
Ordnance Survey Licence number 100020730.