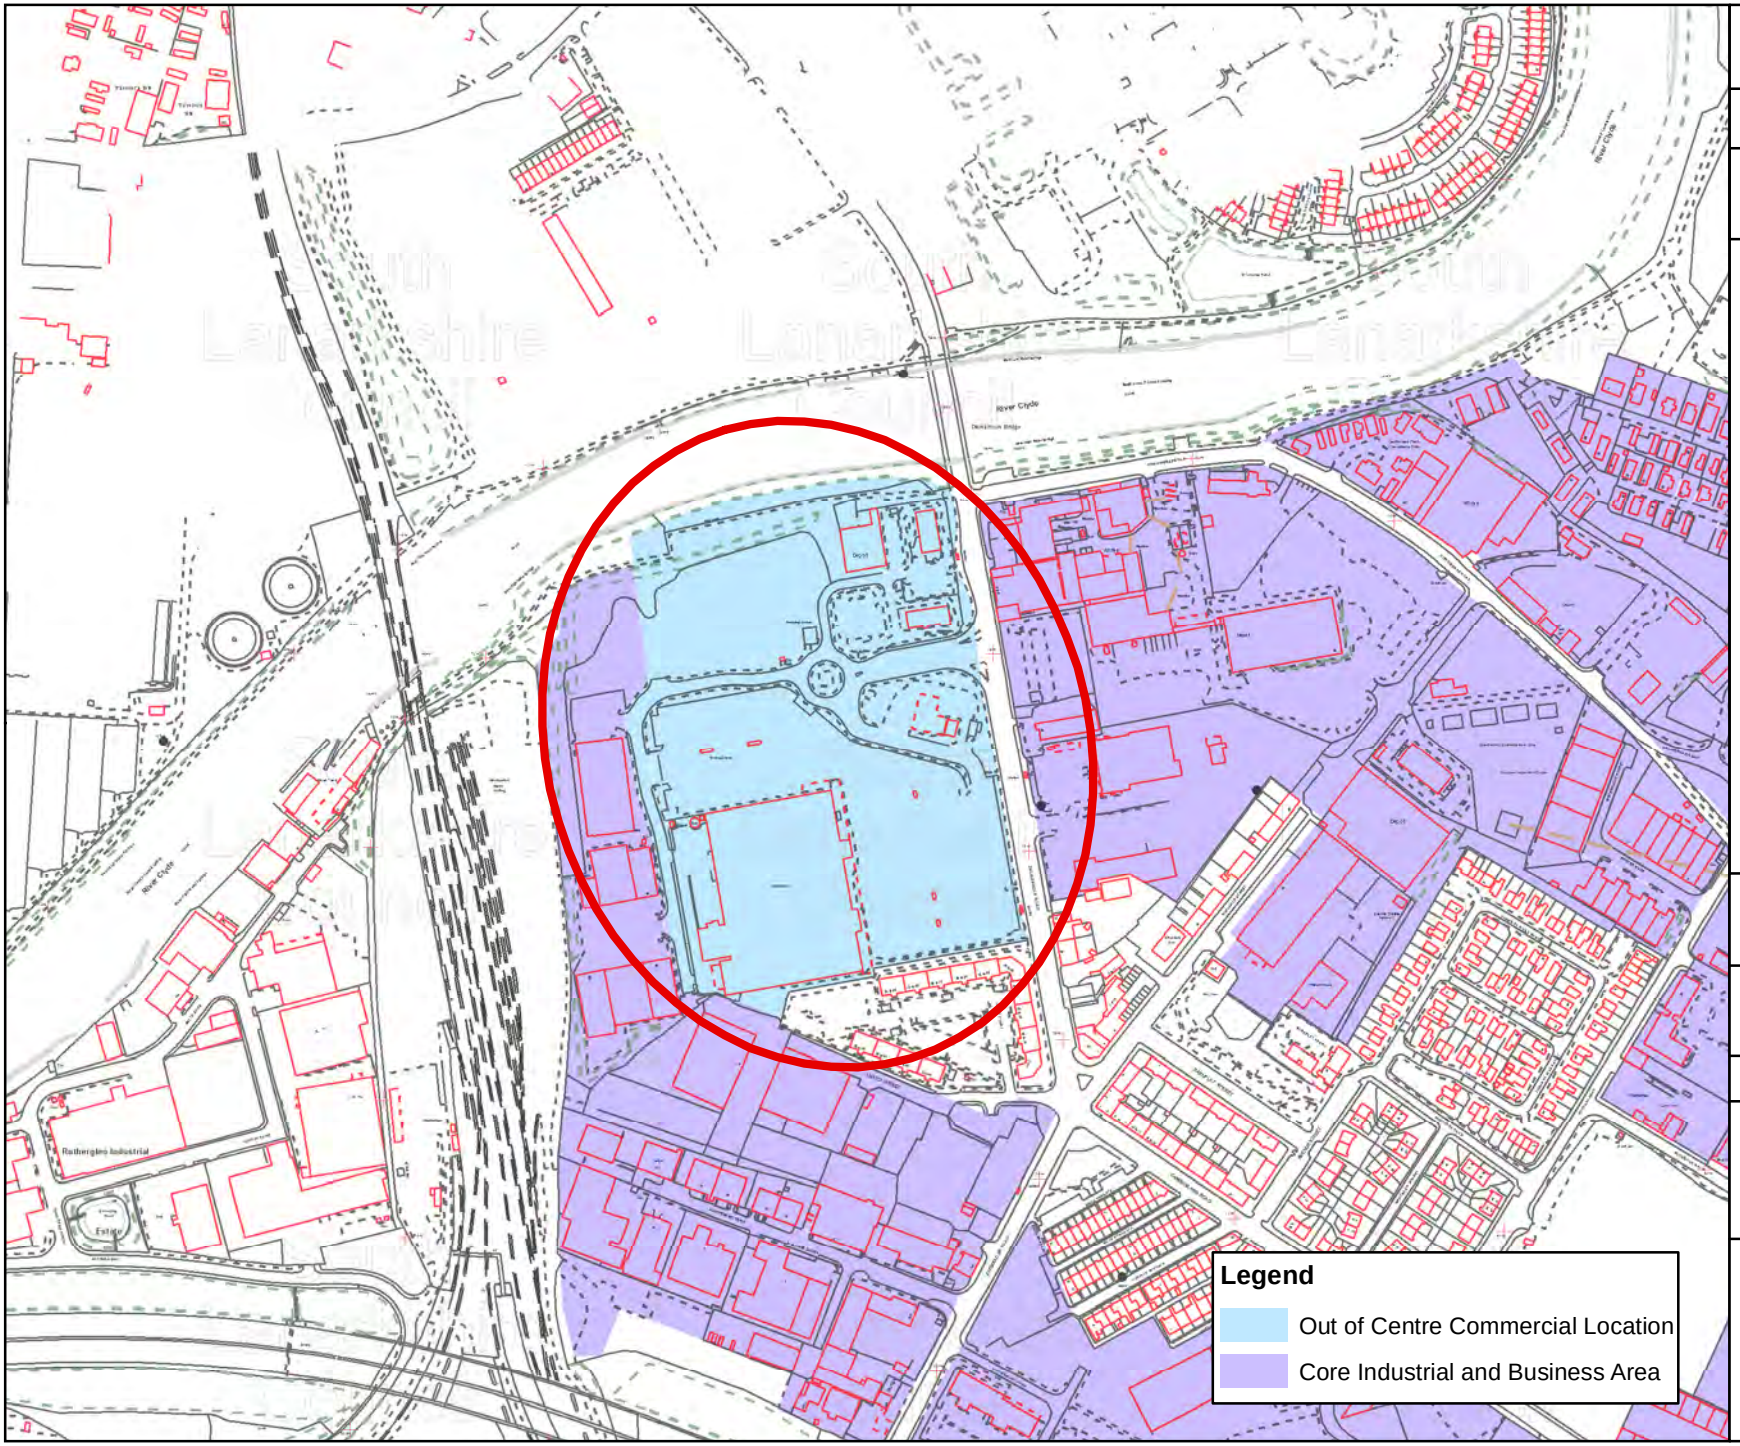


Local Development Plan 2

Dalmarnock Road, Rutherglen

Extension to Out of Centre Commercial Location

South Lanarkshire Council
Enterprise Resources

Planning and Economic Development

Scale: 1:5,000 Date: October

N

© Crown copyright [and database rights] 2020 OS 100020730. You are granted a non-exclusive, royalty free, revocable licence solely to view the Licensed Data for non-commercial purposes for the period during which South Lanarkshire Council makes it available. You are not permitted to copy, sub-license, distribute, sell or otherwise make available the Licensed Data to third parties in any form. Third party rights to enforce the terms of this licence shall be reserved to OS.